

MICHAELSON K. SARMIENTO

5 Iluka St. Revesby, NSW 2212

Mobile: 0431563495

Email: archmks@gmail.com

CAREER OVERVIEW:

Eleven years experience as an architectural 2D and 3D draftsman in the AEC (architecture, engineering and construction) industry where I was able to utilise my skills and expertise to successfully handle projects and give desired results.

SKILLS SUMMARY:

- Expert in 3D Graphics and BIM software such as AutoCAD, 3D Studio Max, and Revit Architecture, Revit MEP and Revit Structure.
 - Specialises in architectural research, i.e. lighting analysis, ergonomic design and environmental architectural design.
 - Experienced in encoding of architectural drawings from sketch to digital format.
 - Experienced in dealing with international allied professionals in the real estate and building construction trades, such as engineers, contractors, and suppliers.
 - Proven competence in completing projects on given deadlines.
 - Ability to work under stress and in a multi-tasking scenario.
 - Excellent communication and time management (prioritising deadlines) skills.
 - Excellent organisational, managerial and customer service skills.
 - Flexible, dedicated and able to flourish working in a team environment.
-

EDUCATIONAL BACKGROUND:

- | | | |
|---|--|------|
| • University of the Philippines | Masteral Units in Architecture | 2008 |
| • University of Santo Tomas | Bachelor of Science in Architecture | 2000 |
| (Degrees assessed by VETASSESS as equivalent to Australian qualifications.) | | |
-

RELEVANT EXPERIENCES:

- **CREATE DENTAL**
www.createdental.com.au

Interior Designer/ Documenter
July 2018 to November 2018

Achievements:

- Successfully designed and drafted dental clinic interiors through architectural 2D/ 3D design and rendering work done on Archicad, Autocad, 3D Studio Max, and Revit for various clients in Australia.

- **Self-employed**

Architect

September 2013 to Present

Achievements:

- Successfully designed and drafted built environment exteriors and interiors through architectural 2D/ 3D design and rendering work done on Autocad, 3D Studio Max, and Revit for various clients in Australia.
- **INTERTECH VISION ME**
www.itv-me.com

Interior Designer/ Architect
March 2008 to April 2013

Achievements:

- Successfully designed and drafted built environment exteriors and interiors through architectural 2D/ 3D design and rendering work done on Autocad, 3D Studio Max, and Revit for military clients.

- **C. B. RICHARD ELLIS PHILIPPINES, INCORPORATED**
www.cbre.com

Property Manager/ Project Management Officer
May 2007 to February 2008

Achievements:

- Successfully managed technical aspects and people-related matters in a 28-storey condominium.

- **FEDERAL LAND, INCORPORATED**
www.federalland.com.ph

Office Architect/ Autocad Operator
April 2005 to March 2007

Achievements:

- Successfully designed and drafted built environment exteriors and interiors through architectural 2D/ 3D design and rendering work done on Autocad, 3D Studio Max, and Revit in a real estate environment.

CONTINUING PROFESSIONAL EDUCATION:

- Certificate in Autodesk REVIT Structure 2014 (Microcadd Technologies, Inc.)
 - Certificate in Autodesk REVIT Architecture 2013 (Microcadd Technologies, Inc.)
 - Certificate in Autodesk REVIT MEP 2012 (Microcadd Technologies, Inc.)
 - Certificate in V-Ray for 3D Studio Max 2012 (Microcadd Technologies, Inc.)
 - Certificate in 3D Studio Max 2014 Architecture and Creative Design (Microcadd Technologies)
 - Certificate in Autocad for the Professional (Crescent Technologies, Inc.)
 - Certificate in Interior Design (Diofort Vocational Training Institute, Dubai, UAE)
-

REFERENCES:

- | | |
|--|--|
| <ul style="list-style-type: none"> • MR. GERRY MENDOZA
Principal
Gerry Mendoza Design and Drafting
Adelaide, SA
Contact number: 0419036529 | <ul style="list-style-type: none"> • MR. SAM RUSSELL
Owner
Create Dental
Melbourne, VIC
Contact number: 0438043968 |
|--|--|



PO BOX 438 HAWTHORN VIC 3122

PHONE 1300 789 336

EMAIL info@createdental.com.au

www.createdental.com.au

ABN 29 183 469 766

25/2/19


To Whom It May Concern,

Michaelson has been a valued member of our team since July 2018. Michaelson is always on time (usually early) to arrive, hardworking, and produces very high quality CAD renders. He is eager to produce work of a high standard and I have been very impressed with his work ethic throughout his time at Create Dental.

I would highly recommend Michaelson as a future member of your team and would welcome any further enquiries from prospective employees.

Kind Regards

Sam Russell
Director

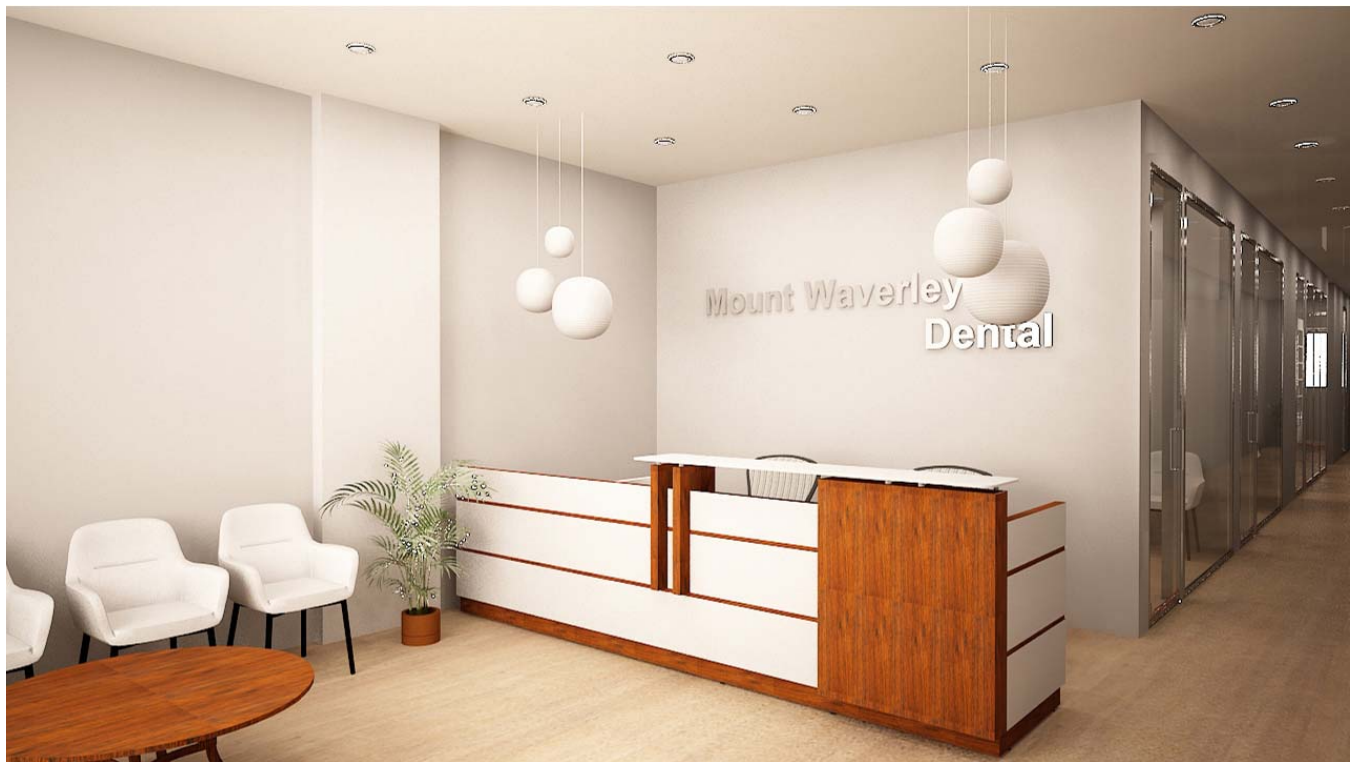











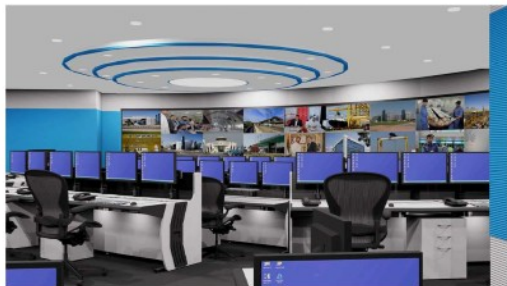




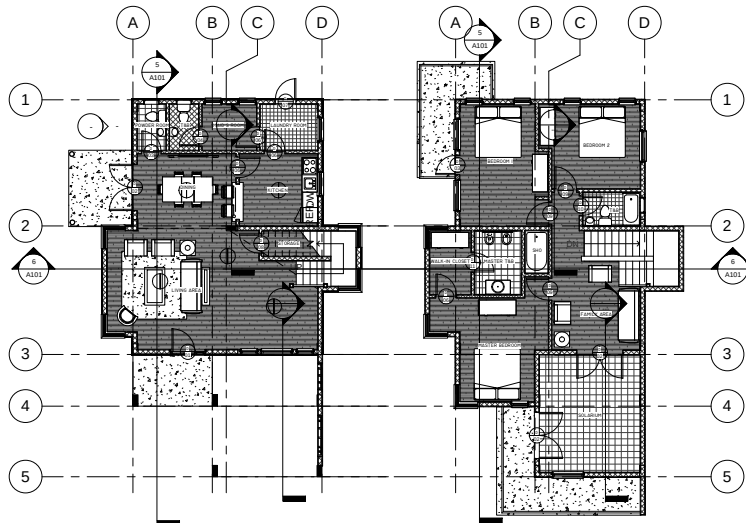

1 GROUND FLOOR PLAN
1 : 100

2 SECOND FLOOR PLAN
1 : 100

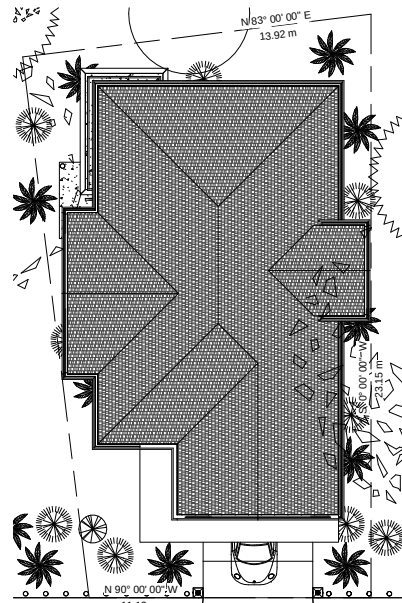


3 SITE DEVELOPMENT PLAN
1 : 100



7 EXTERIOR PERSPECTIVE
1 : 1



8 INTERIOR PERSPECTIVE
1 : 1

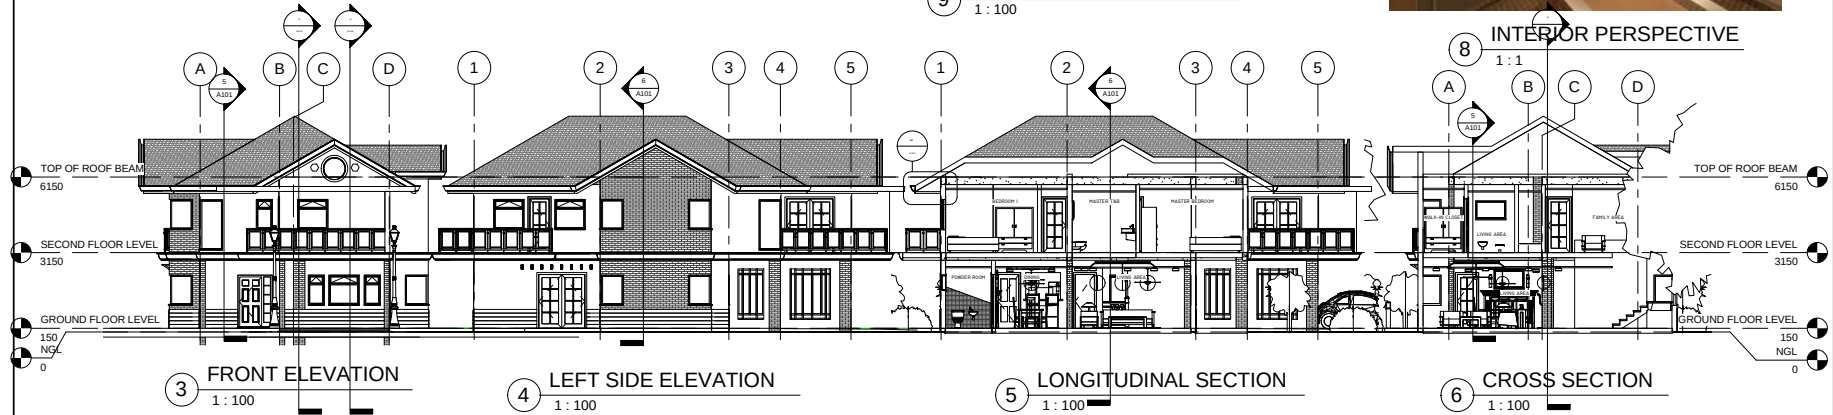

3 FRONT ELEVATION
1 : 100

4 LEFT SIDE ELEVATION
1 : 100


5 LONGITUDINAL SECTION
1 : 100

6 CROSS SECTION
1 : 100

INBOUND/ OUTBOUND
HEADCOUNT = 94 WORKSTATIONS
AREA = 312 SQM.

CARD PRODUCTION
= 11 HEADS
AREA = 93 SQM


SSU
= 6 HEADS
AREA = 33 SQM

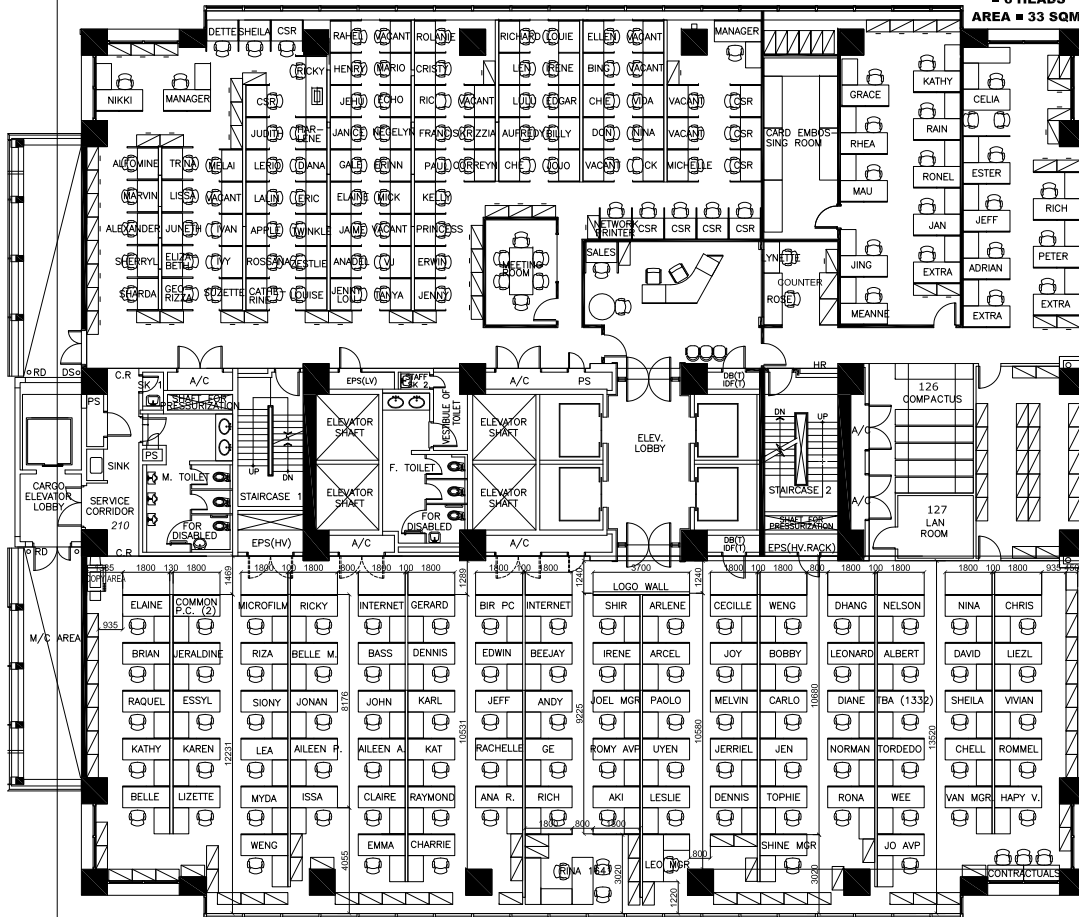

OPERATIONS
HEADCOUNT = 87
AREA = 505 SQM

FLOOR PLAN AS OF 1/22/08

SIXTH FLOOR PLAN
SCALE 1:200 MTS

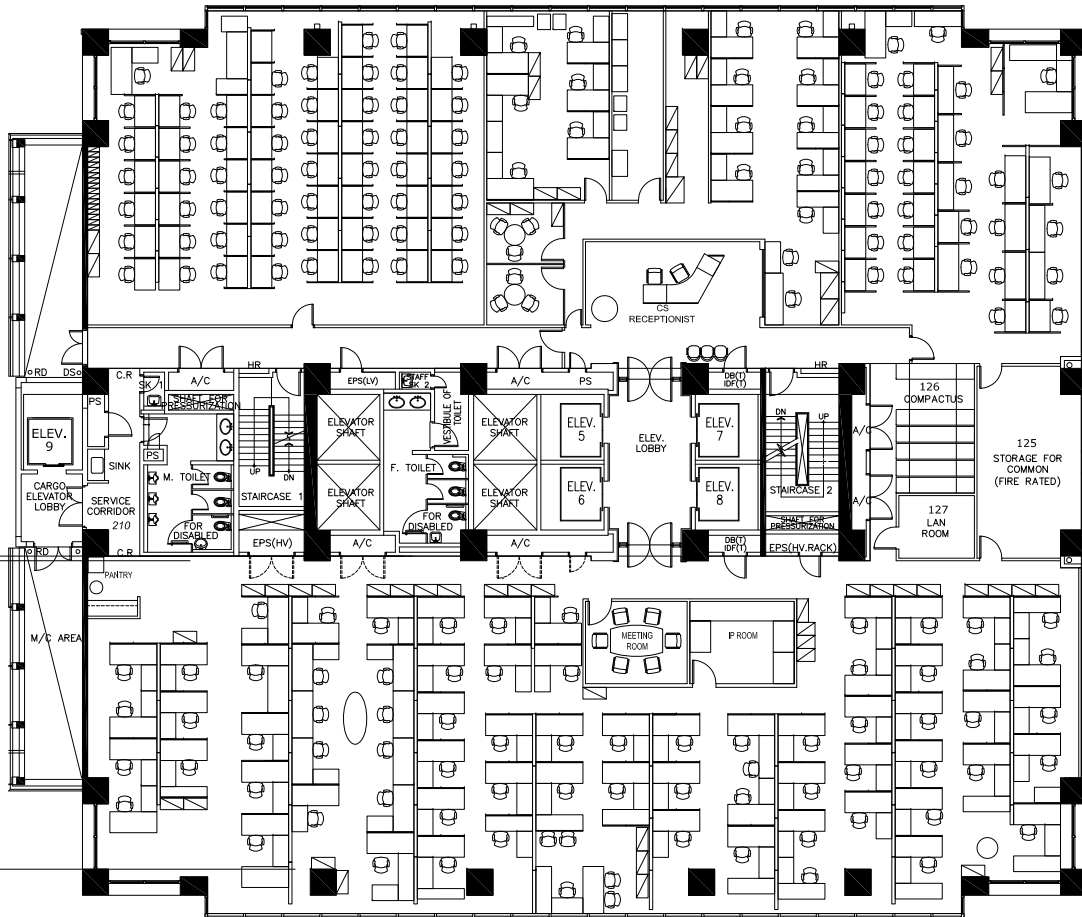

SIXTH FLOOR DEMOLITION PLAN
SCALE 1:200 MTS

EQUIPMENT SCHEDULE	
DENTAL CHAIRS	
OPG/CTCB	
INTRA ORAL X-RAY	
COMPRESSOR	
SUCTION UNIT	
AUTOCLAVE	
HAND PIECE OILING UNIT	
WATER FILTER	

DOOR AND WINDOW SCHEDULE

D1-D7 920MM X 2400MM ALUMINIUM FRAMED DOORS WITH TRANSPARENT GLASS
NATURALL ANODISED FRAMES - CRITERION PLATINUM SUITE 120
OR SIMILAR AS APPROVED BY ARCHITECT.

D8-D9 920MM X 2400MM SEMI SOLID CORE DOOR WITH PRIVACY INDICATOR LOCK

D10 920MM X 2400MM DOOR SPECS IN ACCORDANCE WITH XRAY SHIELDING
REPORT REQUIREMENTS

WINDOW DETAILS: REFER TO WINDOW SCHEDULE


NOTE: ALL DOORS TO HAVE LOCKS, ALL LOCKS TO BE KEYED ALIKE. ALL DOORS TO BE ALWAYS OPERABLE IN PATH OF EGRESS. OPERABLE FORCE OF ALL ACCESSIBLE DOORS ARE NOT TO EXCEED 20N. D-TYPE LEVER HANDLES TO BE INSTALLED ON DOORS AS PER AS1428.1

PARTITIONS KEY

- X BRACING FOR XRAY UNIT
- █ EXISTING BLOCKWORK WALL
- ▬ EXISITNG PLASTER BOARD WALL TO REMAIN

NOTE: COVED VINYL TO SURGERIES, STERI, AND PLANT ROOM.
OTHER AREA SKIRTING IS 100MM FLAT BAR ALUMINIUM (COLOUR TBC)
ANY UNLABELLED PARTITIONS ASSUME TO BE TYPE P1.

PLEASE NOTE: THIS DESIGN IS THE INTELLECTUAL PROPERTY OF CREATE DENTAL AND IS PROTECTED UNDER THE COPY WRITE ACT. THIS DRAWING MAY NOT BE COPIED AND/OR ISSUED IN WHOLE OR IN PART TO ANY THIRD PARTY WITHOUT THE PRIOR WRITTEN CONSENT OF A CREATE DENTAL DIRECTOR.

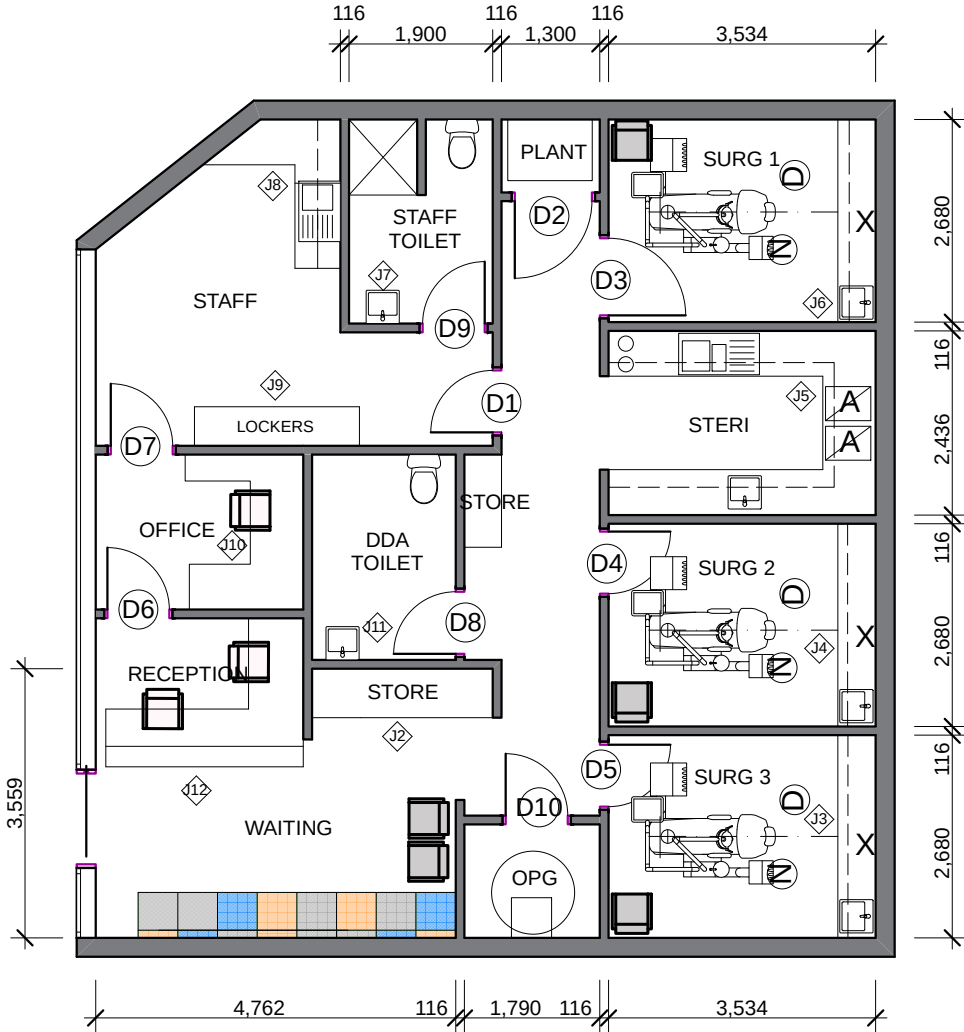

PARTITIONS AND DOORS - FLOOR PLAN
1:100 @ A3





Phone: 1300 789 336
Email: info@createdental.com
Web: www.createdental.com

MOONEE PONDS DENTAL - NAME TBC


ADDRESS TBC

PARTITIONS AND DOORS PLAN
SCALE 1:100 @ A3
DRAWING NUMBER: SD001 REV D

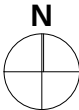

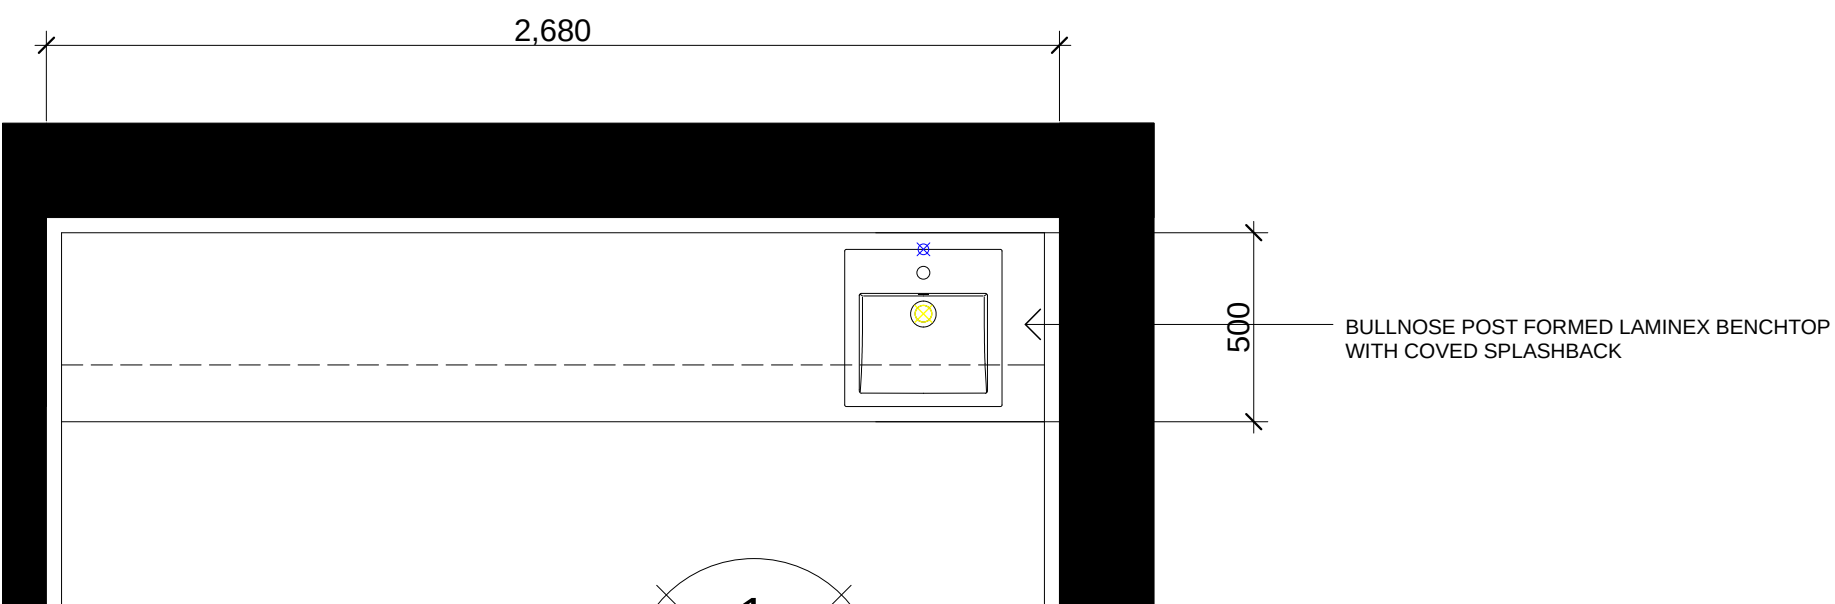


J1
CD000
SURGERY 1, 2, 3 - PLAN
1:20

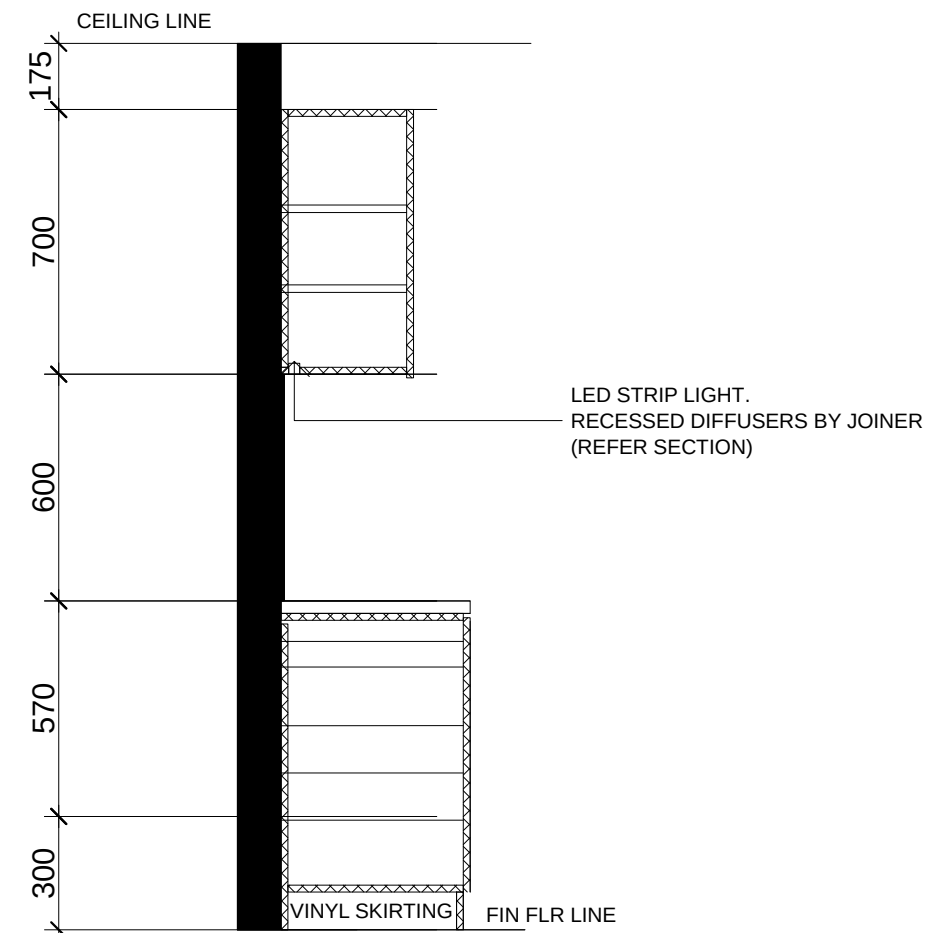

J1
CD000
SURGERY 1, 2, 3 - SECTION
1:20

FINISHES	
L1	LAMINATE - POLYTEC - CLASSIC WHITE GLOSS
C1	CORIAN - GALCIER WHITE
Z1	ZENOLITE SPLASHBACK - TITAN

KEY	
D	DOUBLE GPO
S	SINGLE GPO
DD	DOUBLE DATA
TD	TRIPLE DATA
I	ISOLATION SWITCH TO GPOS BELOW BENCH
P	MUSHROOM CAP PULL THROUGH PLATE (CABLES CONCEALED IN WALL CAVITY)
○	CABLE CUT OUT WITH GROMMET

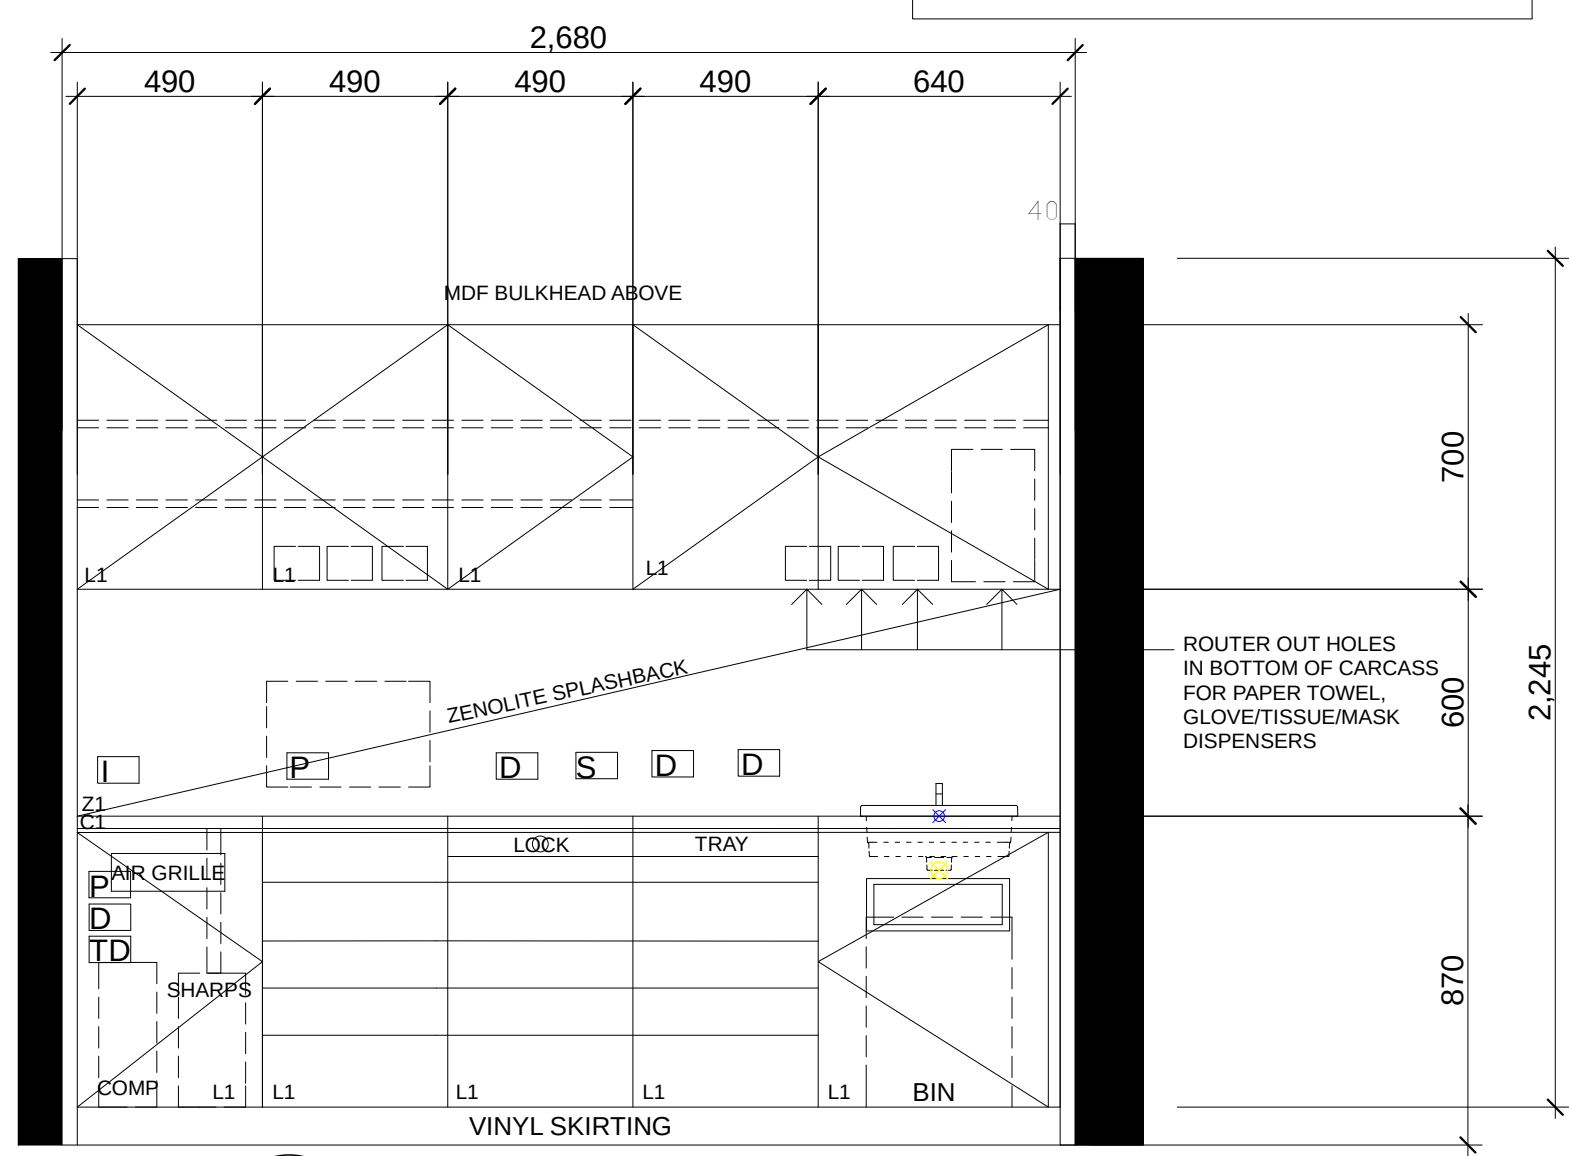


J1
CD000
SURGERY 1, 2, 3 - ELEVATION 1
1:20


CREATE DENTAL
DESIGN AND CONSTRUCTION
Phone: 1300 789 336
Email: info@createdental.com
Web: www.createdental.com

MOONEE PONDS DENTAL - NAME TBC

MOONEE PONDS

JOINERY
SCALE 1:20 @ A3
DRAWING NUMBER: CD013 REV B

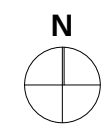



UPPER PENTHOUSE EXECUTIVE OFFICE



UPPER PENTHOUSE RESIDENTIAL



